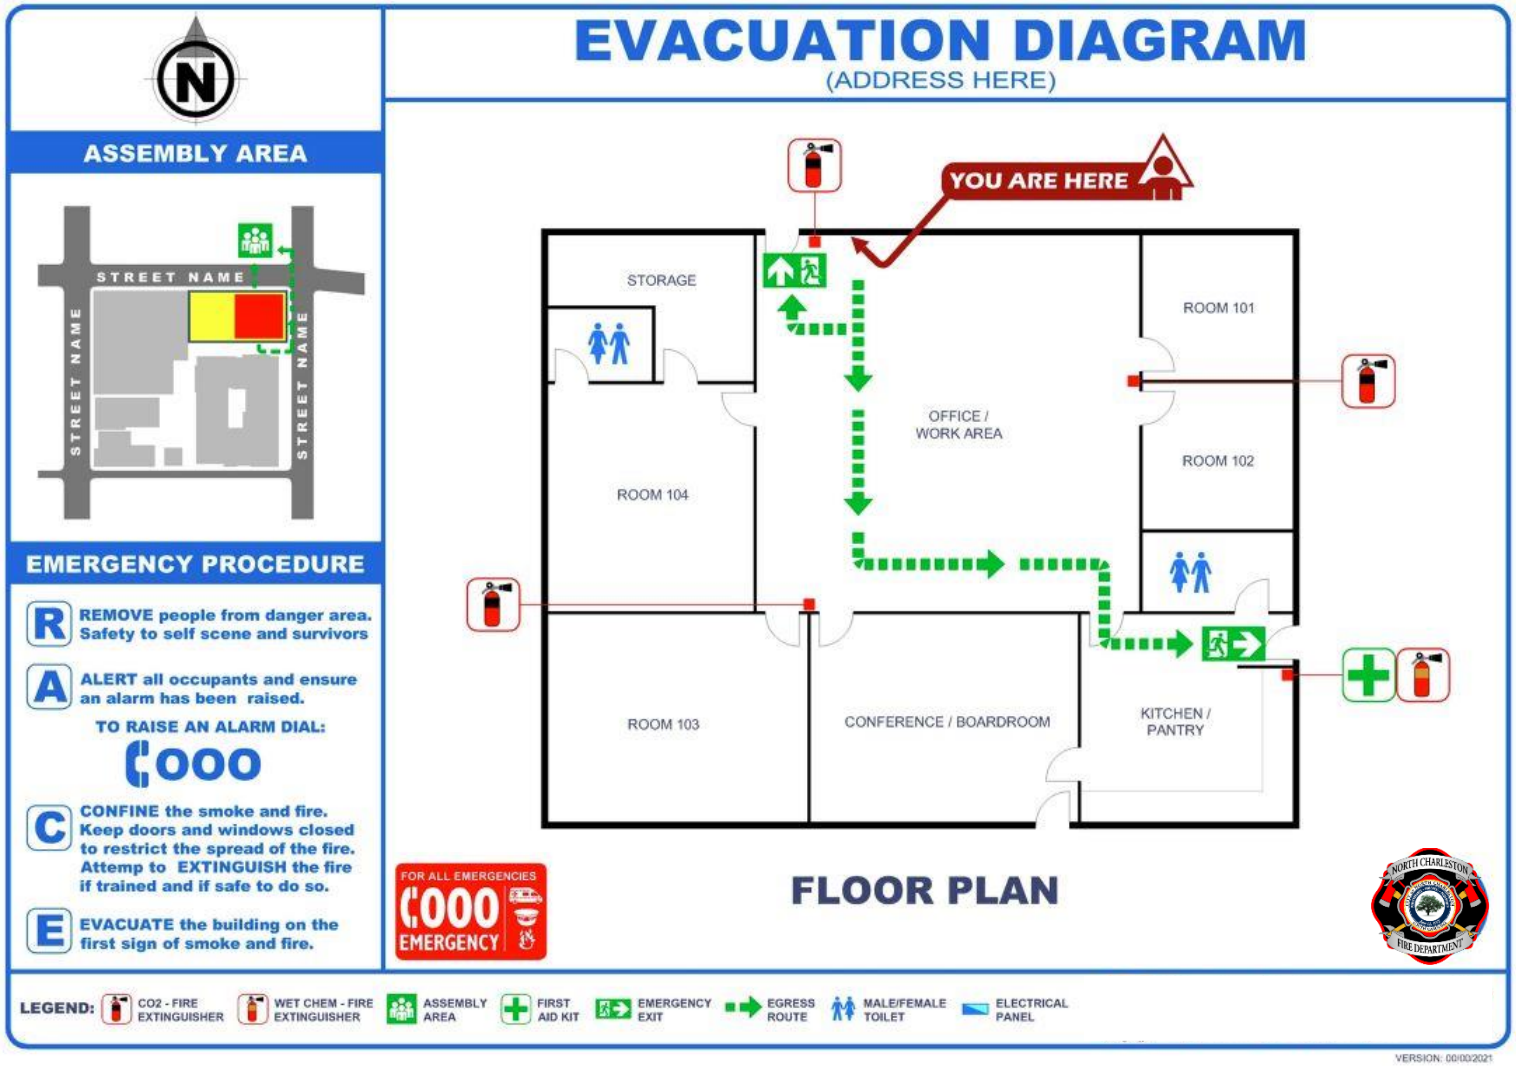
EVACUATION DIAGRAM
(ADDRESS HERE)
ASSEMBLY AREA
STREET NAME
STREET NAME
STREET NAME
EMERGENCY PROCEDURE
R REMOVE people from danger area. Safety to self scene and survivors
A ALERT all occupants and ensure an alarm has been raised.
TO RAISE AN ALARM DIAL:
000
C CONFINE the smoke and fire. Keep doors and windows closed to restrict the spread of the fire. Attemp to EXTINGUISH the fire if trained and if safe to do so.
E EVACUATE the building on the first sign of smoke and fire.
YOU ARE HERE
STORAGE
ROOM 101
OFFICE / WORK AREA
ROOM 102
ROOM 104
ROOM 103
CONFERENCE / BOARDROOM
KITCHEN / PANTRY
FOR ALL EMERGENCIES
000
EMERGENCY
FLOOR PLAN
NORTH CHARLESTON
FIRE DEPARTMENT
LEGEND:
CO2 - FIRE EXTINGUISHER
WET CHEM - FIRE EXTINGUISHER
ASSEMBLY AREA
FIRST AID KIT
EMERGENCY EXIT
EGRESS ROUTE
MALE/FEMALE TOILET
ELECTRICAL PANEL
VERSION: 00/00/2021

EXAMPLE